


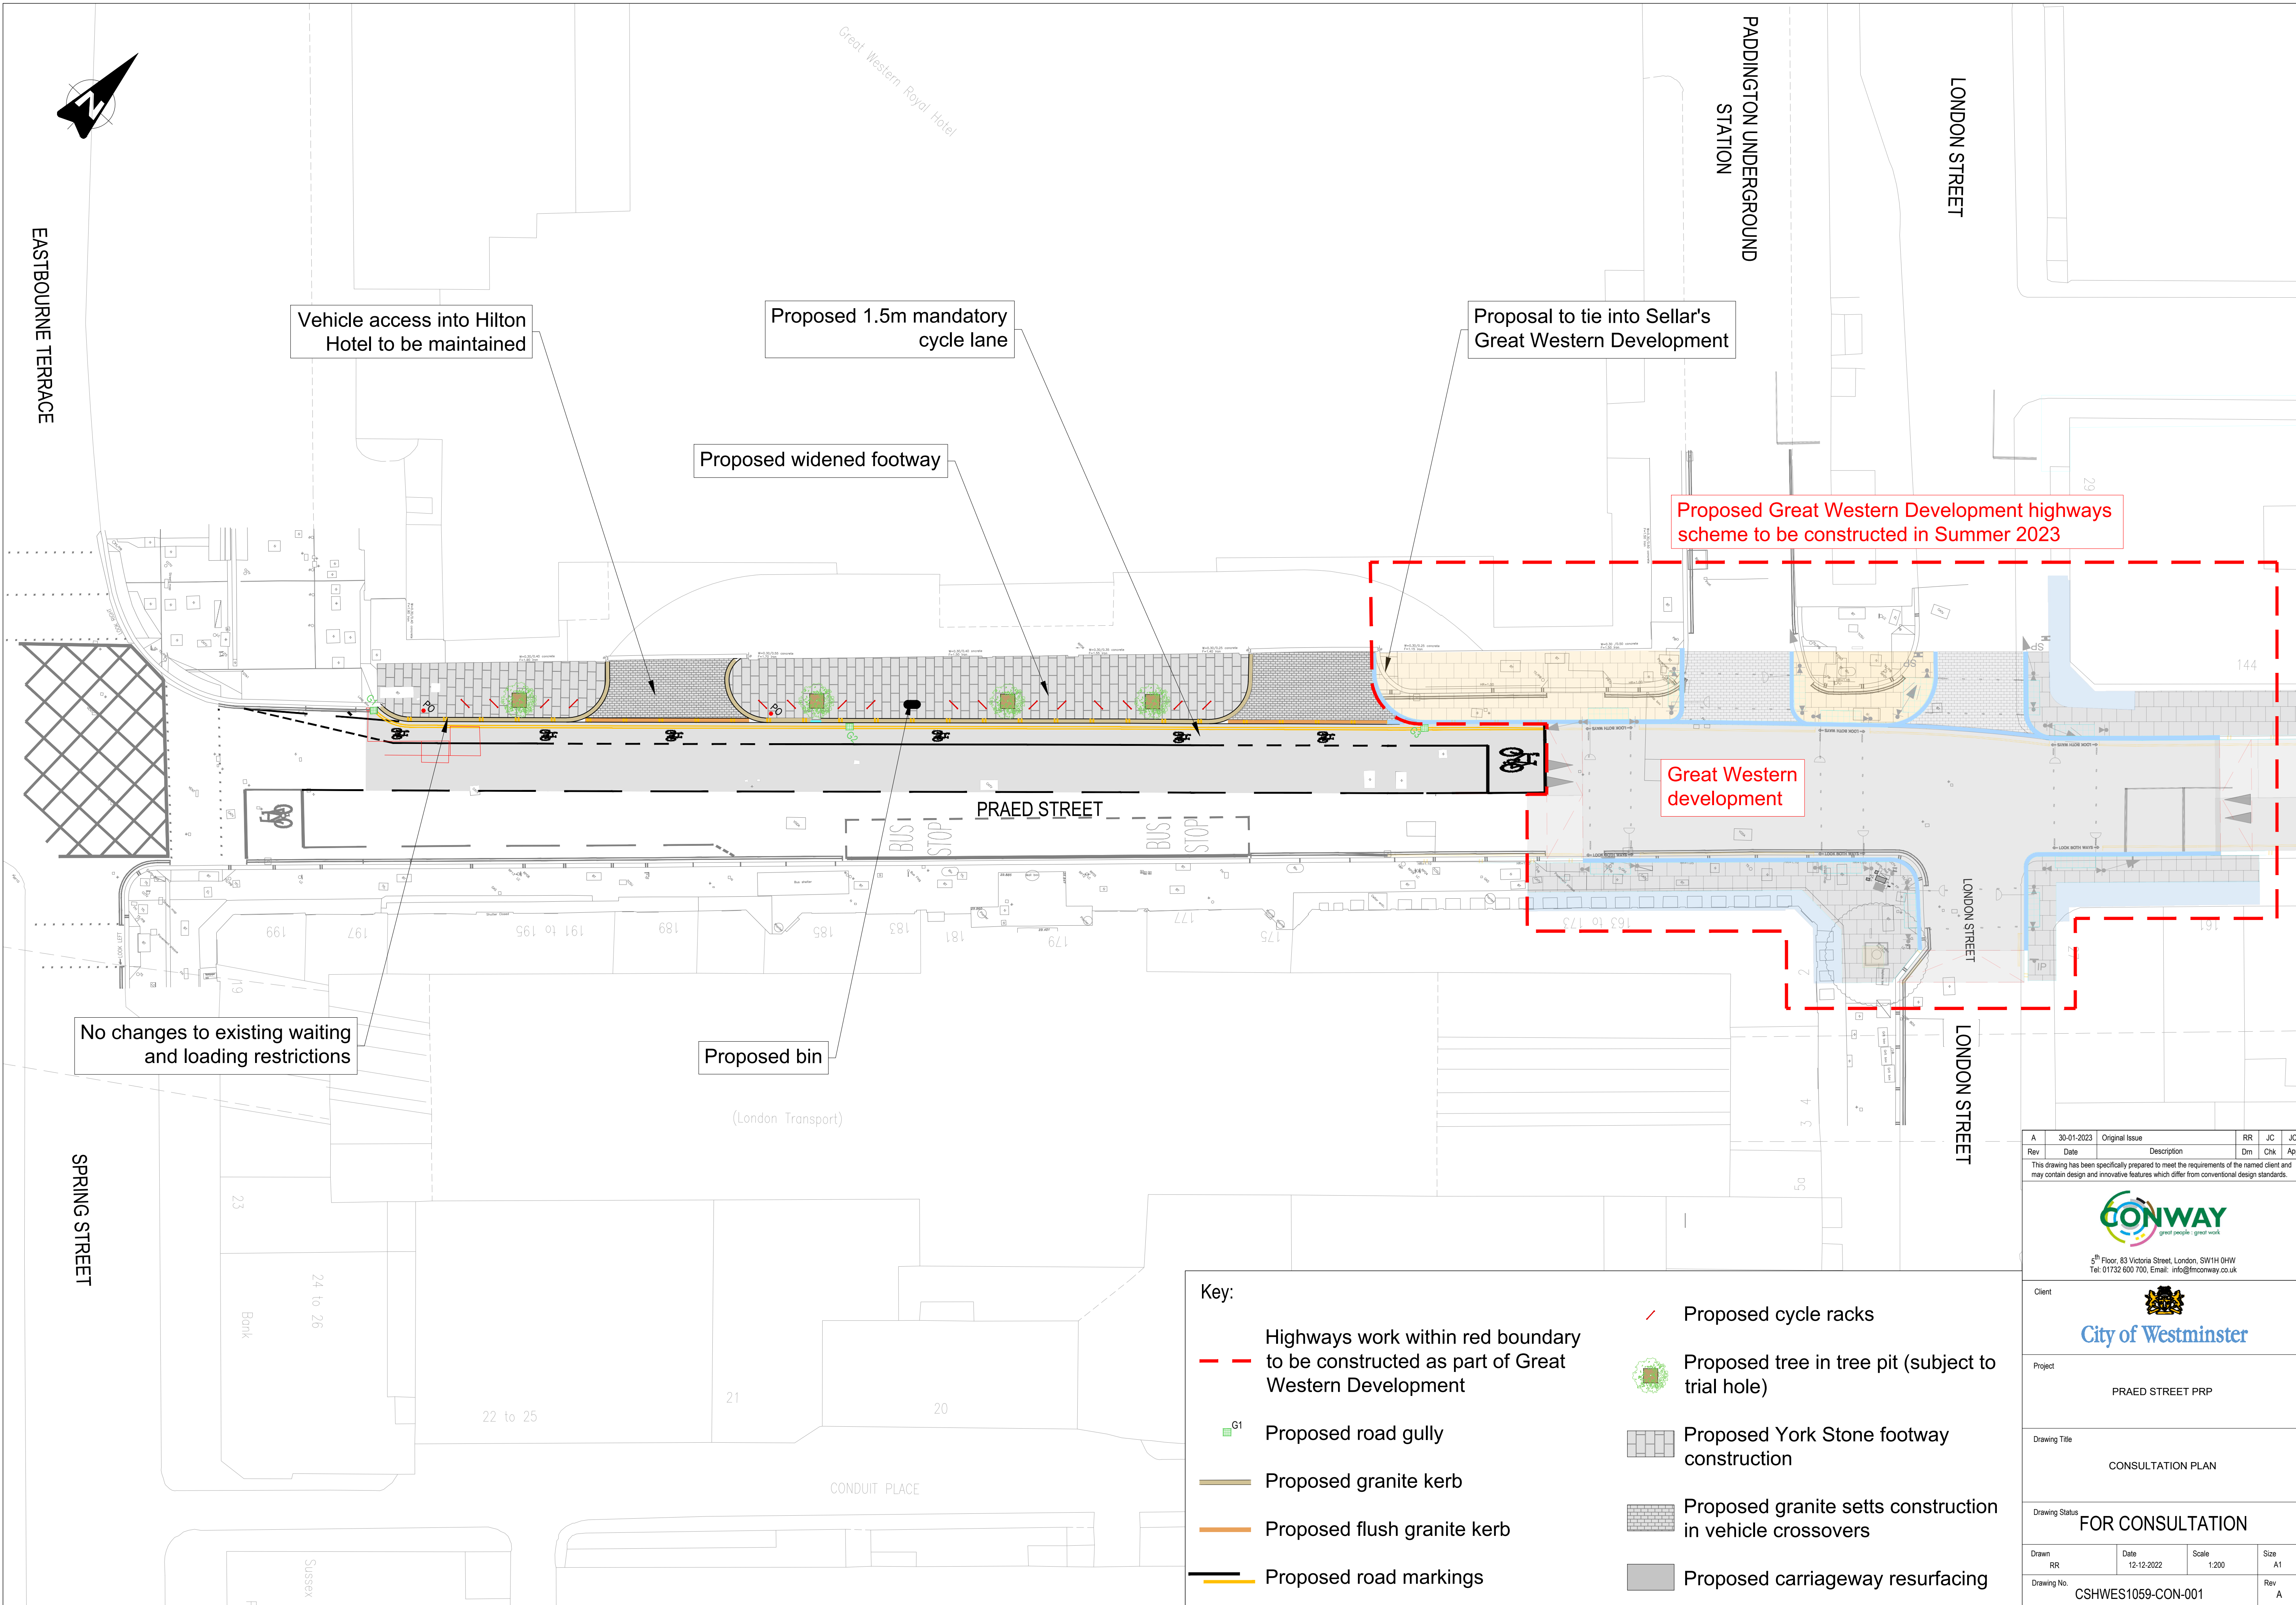

Vehicle access into Hilton Hotel to be maintained

Proposed 1.5m mandatory cycle lane

Proposed widened footway

Proposal to tie into Sellar's Great Western Development

Proposed Great Western Development highways scheme to be constructed in Summer 2023

Great Western development

No changes to existing waiting and loading restrictions

Proposed bin

Key:

Highways work within red boundary to be constructed as part of Great Western Development

Proposed road gully

Proposed granite kerb

Proposed flush granite kerb

Proposed road markings

Proposed cycle racks

Proposed tree in tree pit (subject to trial hole)

Proposed York Stone footway construction

Proposed granite setts construction in vehicle crossovers

Proposed carriageway resurfacing

A	30-01-2023	Original Issue	RR	JC	JC
Rev	Date	Description	Dm	Chk	App

This drawing has been specifically prepared to meet the requirements of the named client and may contain design and innovative features which differ from conventional design standards.



5th Floor, 83 Victoria Street, London, SW1H 0HW
Tel: 01732 600 700, Email: info@fmconway.co.uk

Client

City of Westminster

Project
PRAED STREET PRP

Drawing Title
CONSULTATION PLAN

Drawing Status
FOR CONSULTATION

Drawn RR	Date 12-12-2022	Scale 1:200	Size A1
Drawing No. CSHWES1059-CON-001			Rev A